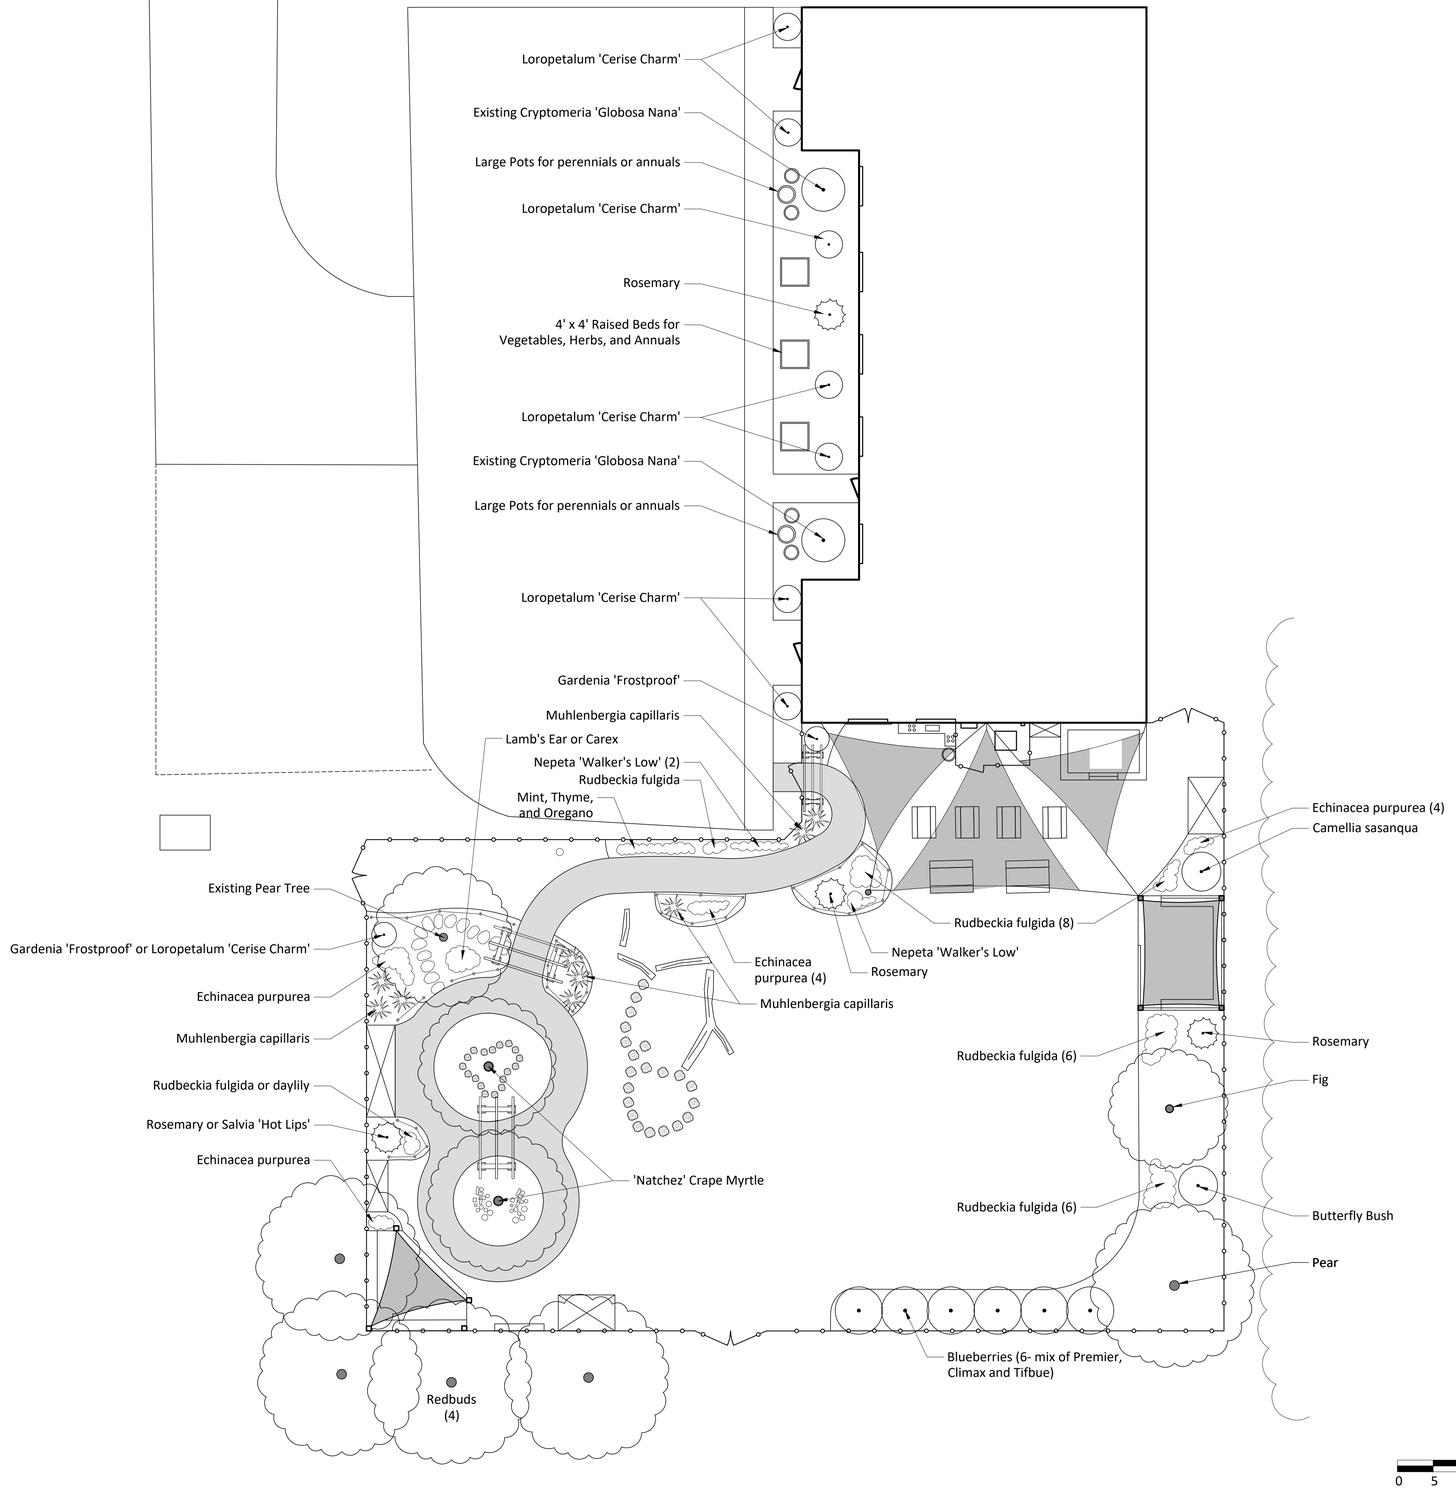

KEY:

- TREE
- SHRUBS
- ORNAMENTAL GRASSES
- PERENNIALS
- STEPPING STONES
- HARDWOOD STUMPS; LESS THAN 18" HIGH
- PLANT PROTECTION FENCING
- FENCE

NOT FOR CONSTRUCTION

Alexander County Partnership for Children

1565 NC-90
Taylorsville, NC 28681

DATE	01-05-23
DRAWN BY	CA
SCALE: AS MARKED	
REVISIONS	

824 BURCH AVE
DURHAM, NC 27701
(919) 677-0868
CAROLINE@LEAFSONGLANDSCAPES.COM

LeafSong landscapes

PLANTING PLAN

L3